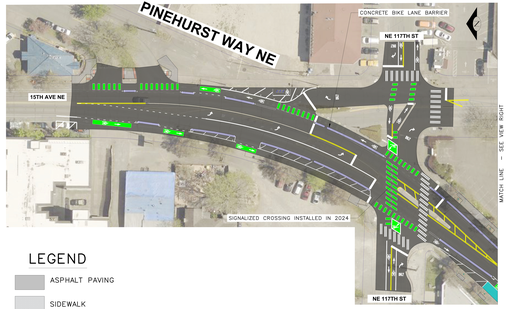

LEGEND

- ASPHALT PAVING
- SIDEWALK
- UPGRADED DRIVEWAY
- PARKING SPACES
- SCHOOL BUS LOADING ZONE FOR HAZEL WOLF K–8
- DETECTABLE WARNING
- LANDSCAPING
- MULCH
- CONCRETE BIKE LANE BARRIER
- FLEX POSTS
- EXISTING TREES

SCALE IN FEET

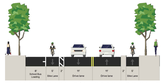

PINEHURST WAY NE
NE 117TH ST TO NE 115TH ST

PINEHURST WAY NE
NE 115TH ST TO NE 113TH ST

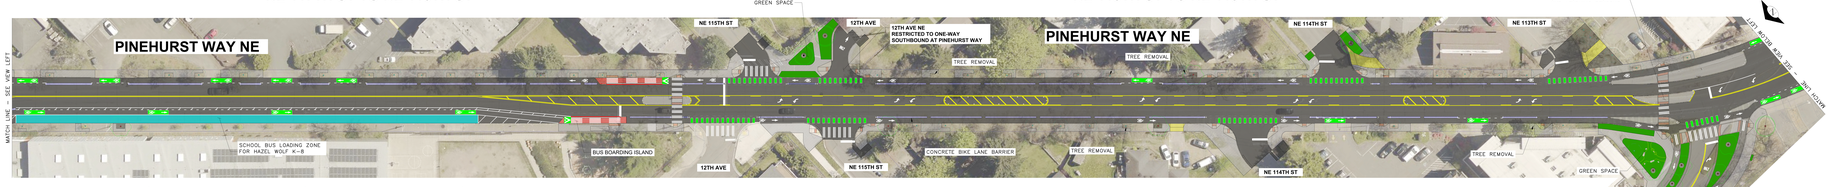

ROOSEVELT WAY NE
NORTH LEG AT NE NORTHGATE WAY

ROOSEVELT WAY NE
NE NORTHGATE WAY TO NE 108TH ST

Seattle Department of Transportation

ROOSEVELT WAY NE AND PINEHURST WAY NE PAVING SAFETY PROJECT

JULY 2026

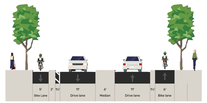

NORTH LEG OF ROOSEVELT WAY NE AT NE 105TH ST

ROOSEVELT WAY NE NE 105TH ST TO NE 92ND ST

NORTH LEG OF ROOSEVELT WAY NE AT NE 100TH ST

LEGEND

- ASPHALT PAVING
- SIDEWALK
- UPGRADED DRIVEWAY
- PARKING SPACES
- SCHOOL BUS LOADING ZONE FOR HAZEL WOLF K–8
- DETECTABLE WARNING
- LANDSCAPING
- MULCH
- CONCRETE BIKE LANE BARRIER
- FLEX POSTS
- EXISTING TREES

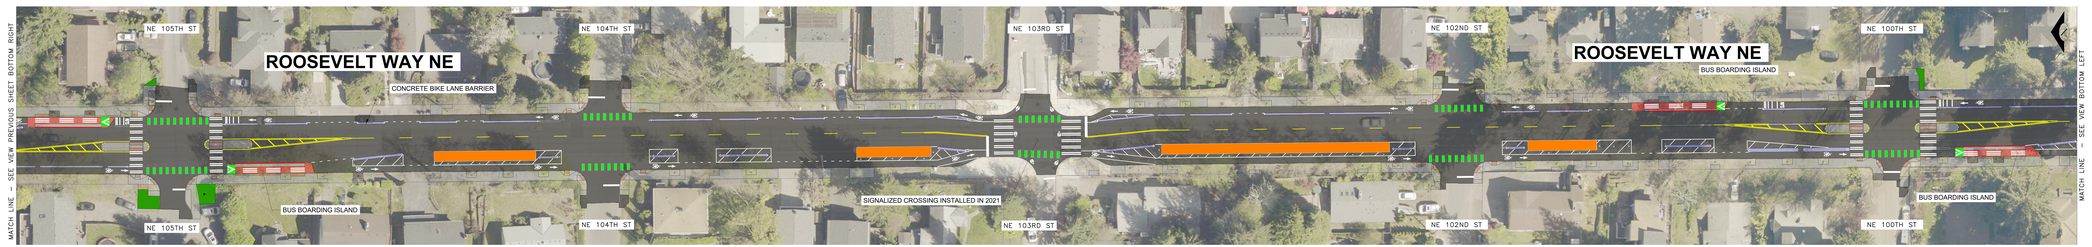

SCALE IN FEET

Seattle Department of Transportation

ROOSEVELT WAY NE AND PINEHURST WAY NE PAVING SAFETY PROJECT

JULY 2026